



INTER

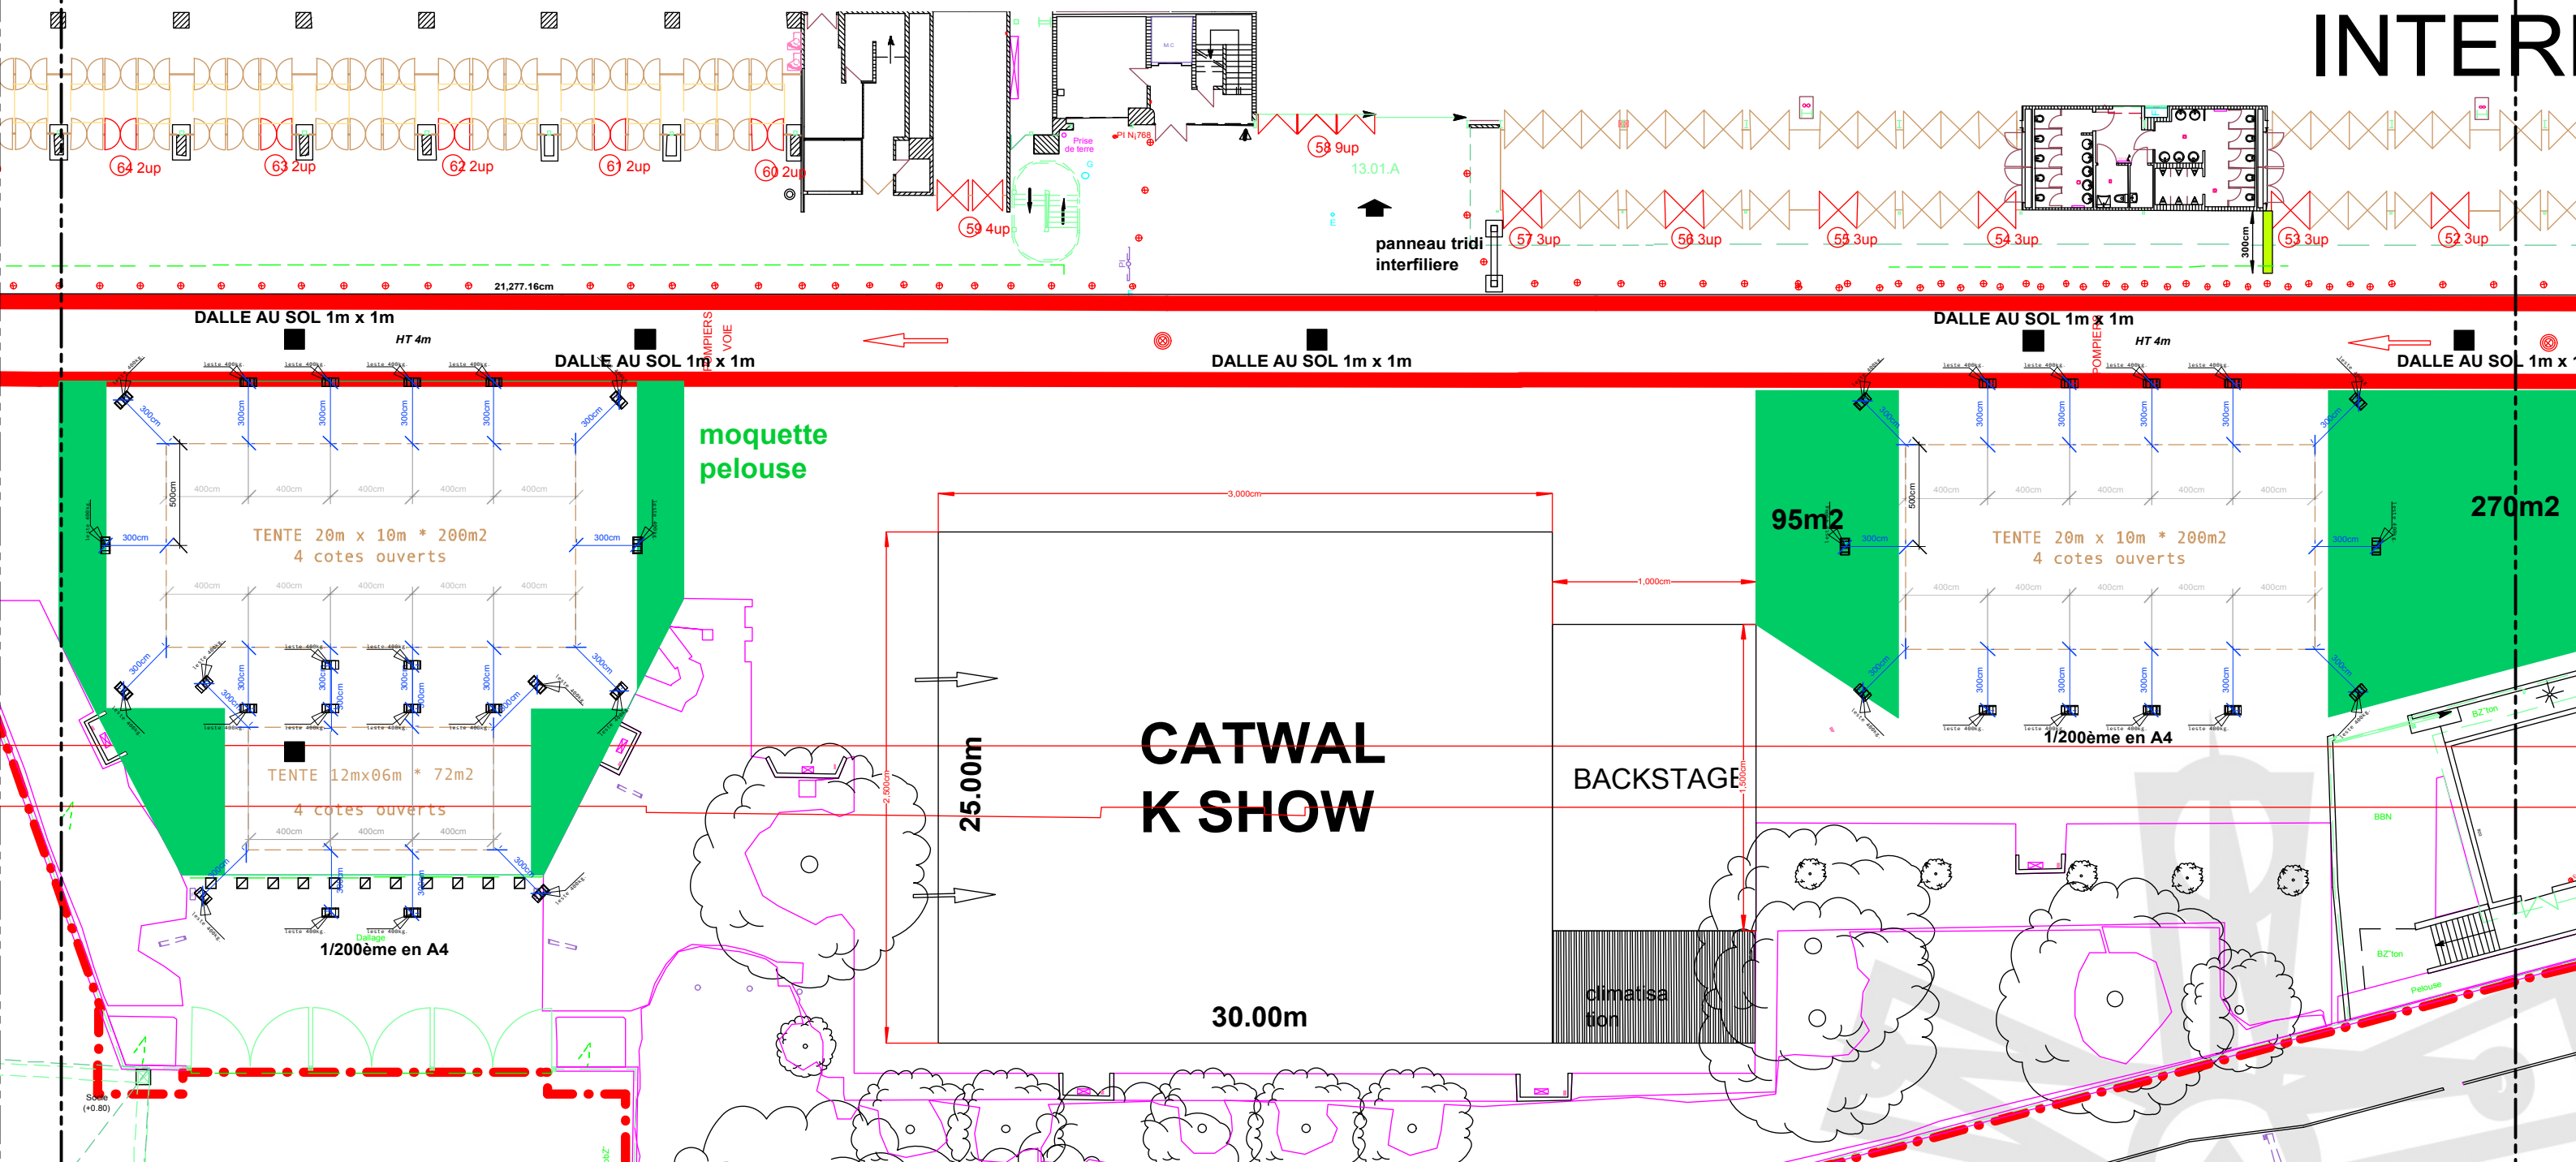

* total de 36 lestes @ 450kg. (fournit ART Event @ 04/07, pose 3s*Balance):
> TENTE 20 x 10 = 14 lestes
> TENTE 12 x 06 = 8 lestes
> TENTE 20 x 10 = 14 lestes

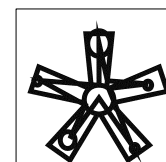

show title		venue		presentatielaag_2	
MC/IFL 07/2012		Expo PDV HALL 1			
event date		handling period			
07/07>09/07/12		04/07>10/07/12			
plan type		approved by			
TOP		TBC			
drawn by		scale			
driesvanderelst		1/300			
units		version			
cm		2			
papersize		of number 3			
A3					